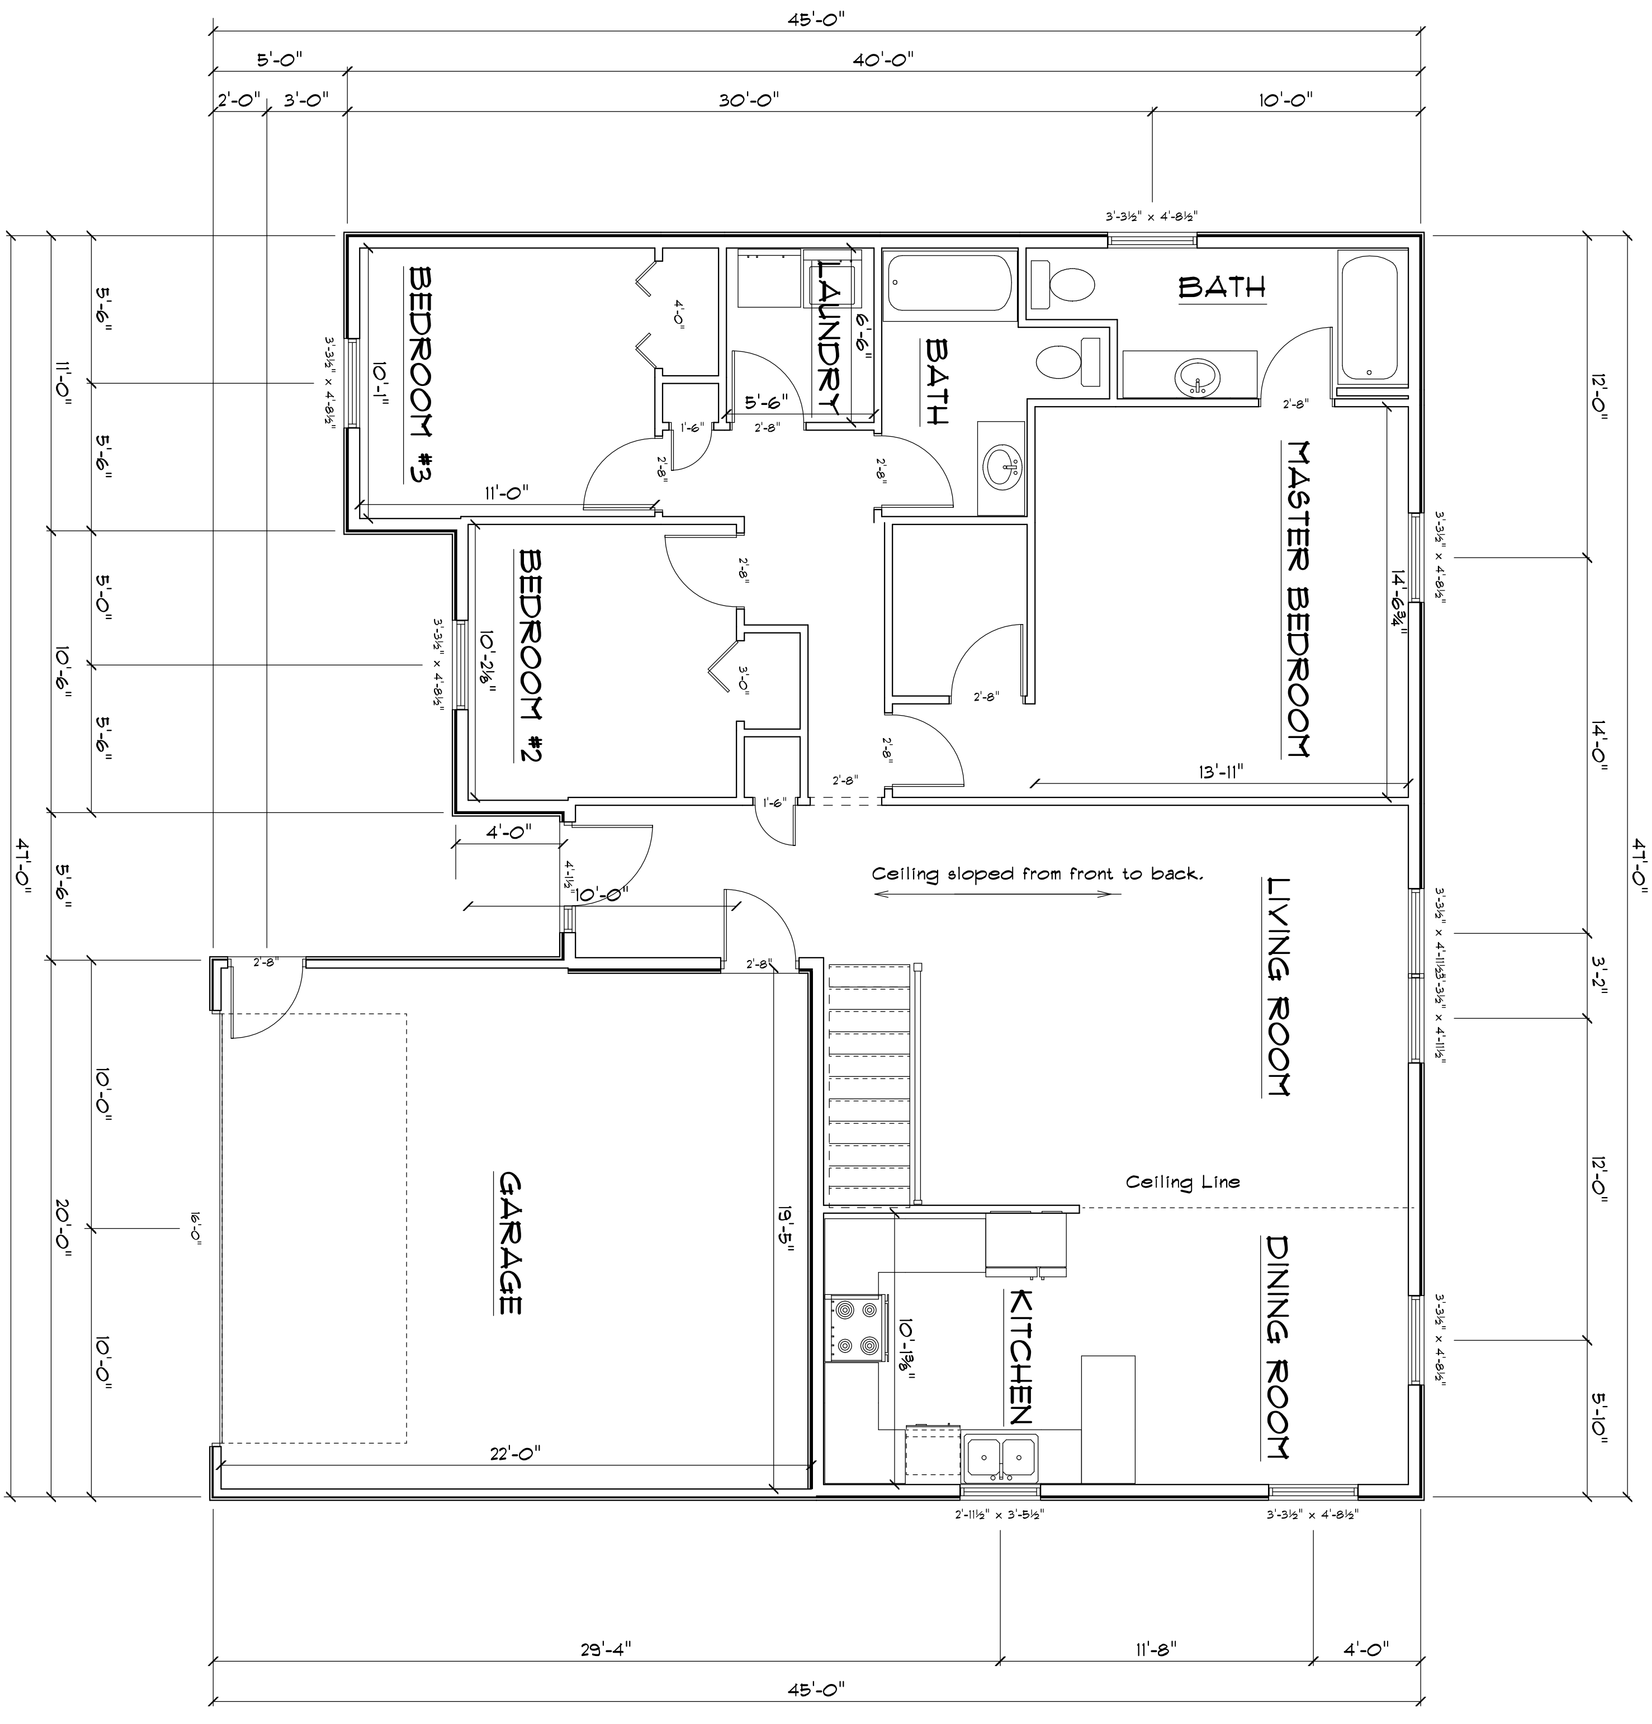

Sheet No. **4**	PROJECT Lot 28 Ripp Drive Ripp Meadows Black Earth	SCALE 1/8" = 1' DATE 24 Apr 2007 DRAWN BY MV	JOB NO. 07-02 REVISED	TimberLane Builders LLC 3441 Timber Lane Cross Plains, WI 53528 Mvilstrup@tds.net Mike Vilstrup Phone: (608) 438-4511 Fax: (608) 798-0428	1451 Sq Ft