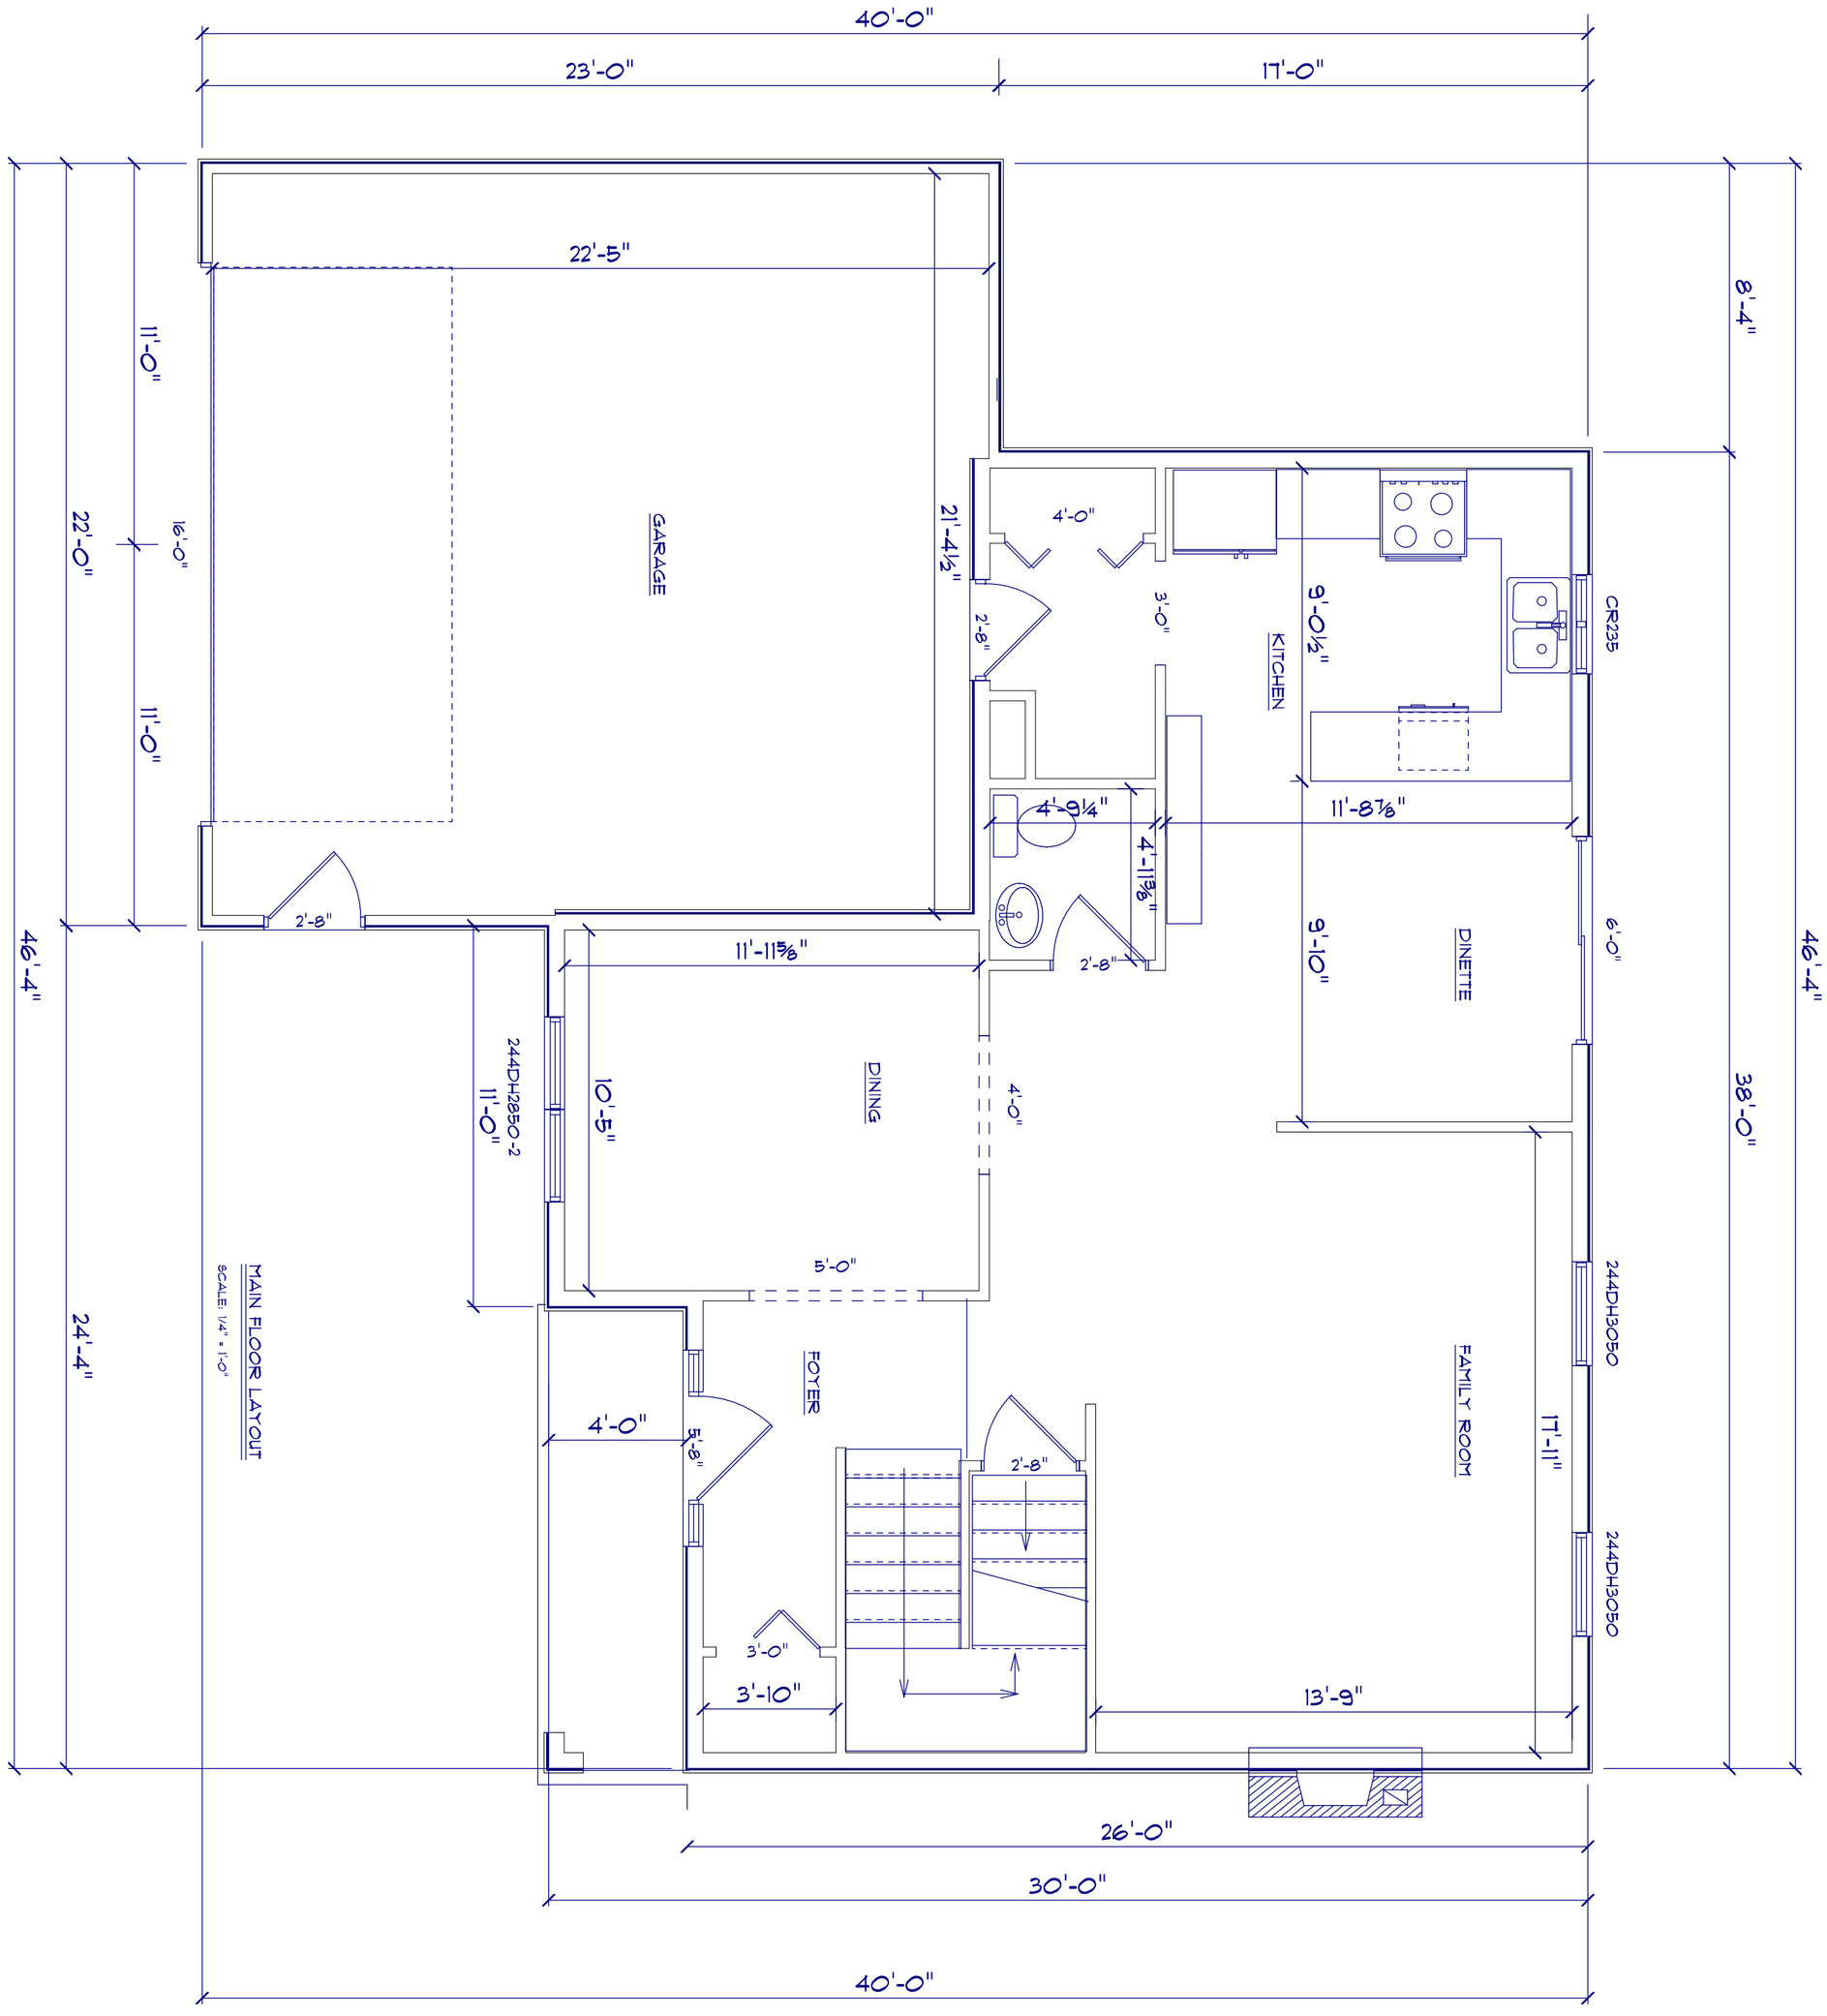

Sheet No.				
4	1605 Green Valley Drive Mount Horeb Lot 58 Sutter's Prairie Ridge	SCALE 1/4" = 1' DATE 7/15/2007 DRAWN BY MV	REVISED 8/1/2007	TimberLane Builders LLC 3441 Timber Lane Cross Plains, Wi 53528 Mike Vilstrup Phone: (608) 438-4511 Fax: (608) 798-0428

923 Sq Ft